Horizontal section h1.1

1	Trespa® Meteon® panel
2	EJOT PTs 60 threadcutting screw
3	Vertical Joint (Various options available)
4	Top hat
5	Screw or rivet
6	Horizontal rail
7	Hanging bracket

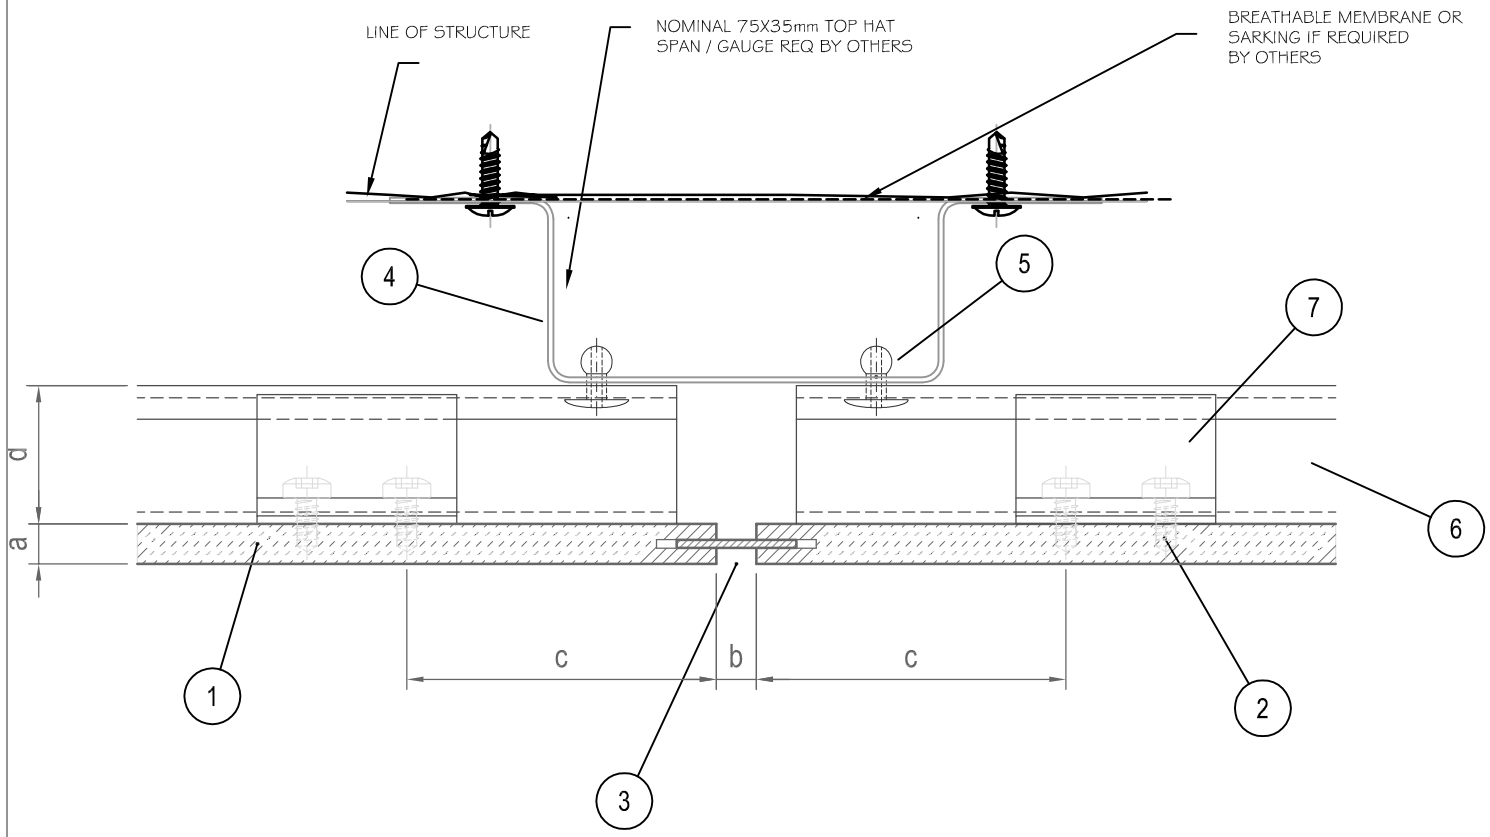

a	Panel thickness (10 or 13 mm)
b	Joint width 10 mm Based on applicable building standards, regulations or certificates, wider joints may be permissible
c	Edge distance min. 65 mm to centre of first fixing and max. 10x panel thickness
d	Horizontal rail layer
e	Ventilation 20 mm Recommended max. cavity depth (between rainscreen cladding and insulation): 50 mm

		C.H.	JdJ	Building/ Department	TRESPA	Remarks
		Geheel herzien	Herzien	Alg.		A3 TS200h1.1 _B
		B	A	Drawn de Jonge	Passingen I.S.O.	Size / Number / Revision / Sheet
		08-04-11	20-12-10	Date Maart 2008	Scale 1:2	Name Façade cladding with Trespa Meteon TS200 Detail h1.1 – Joint vertical
					Revision	Date

Copyright © 2001 by TRESPA International BV . This print is generated by you from www.trespa.info. By accessing www.trespa.info. and printing this document you have accepted the Terms of Use of www.trespa.info. Please refer to that website for all conditions that apply to this document.
Not all the systems shown in this document may be suitable for all applications and jurisdictions. We provide you with testing, code and design data for informational purposes only and strongly recommend that you or any other user of this document obtains independent advice regarding compliance with design requirements, applicable codes, laws and regulations, and test standards.
Please check your local codes and design requirements for proper use. Trespa disclaims all liability in relation to your use of this document.